COPYRIGHT 2006 BY SUPERSTRUCTURES. NO PART OF THIS SHEET MAY BE REPRODUCED BY MECHANICAL OR ELECTRONIC MEANS, OR BY ANY INFORMATION STORAGE AND RETRIEVAL SYSTEM, WITHOUT PERMISSION IN WRITING FROM SUPERSTRUCTURES.

PLOT TIME: 7/27/2016 4:39 PM FILE NAME: Q:\(W) Promo_RFP\Website (development)\superstructures.com\2016 Site\Project Drawings for PDF Uploads\1681803 (135 West 50th Street)\cA-04 NORTH ELEVATION.dwg

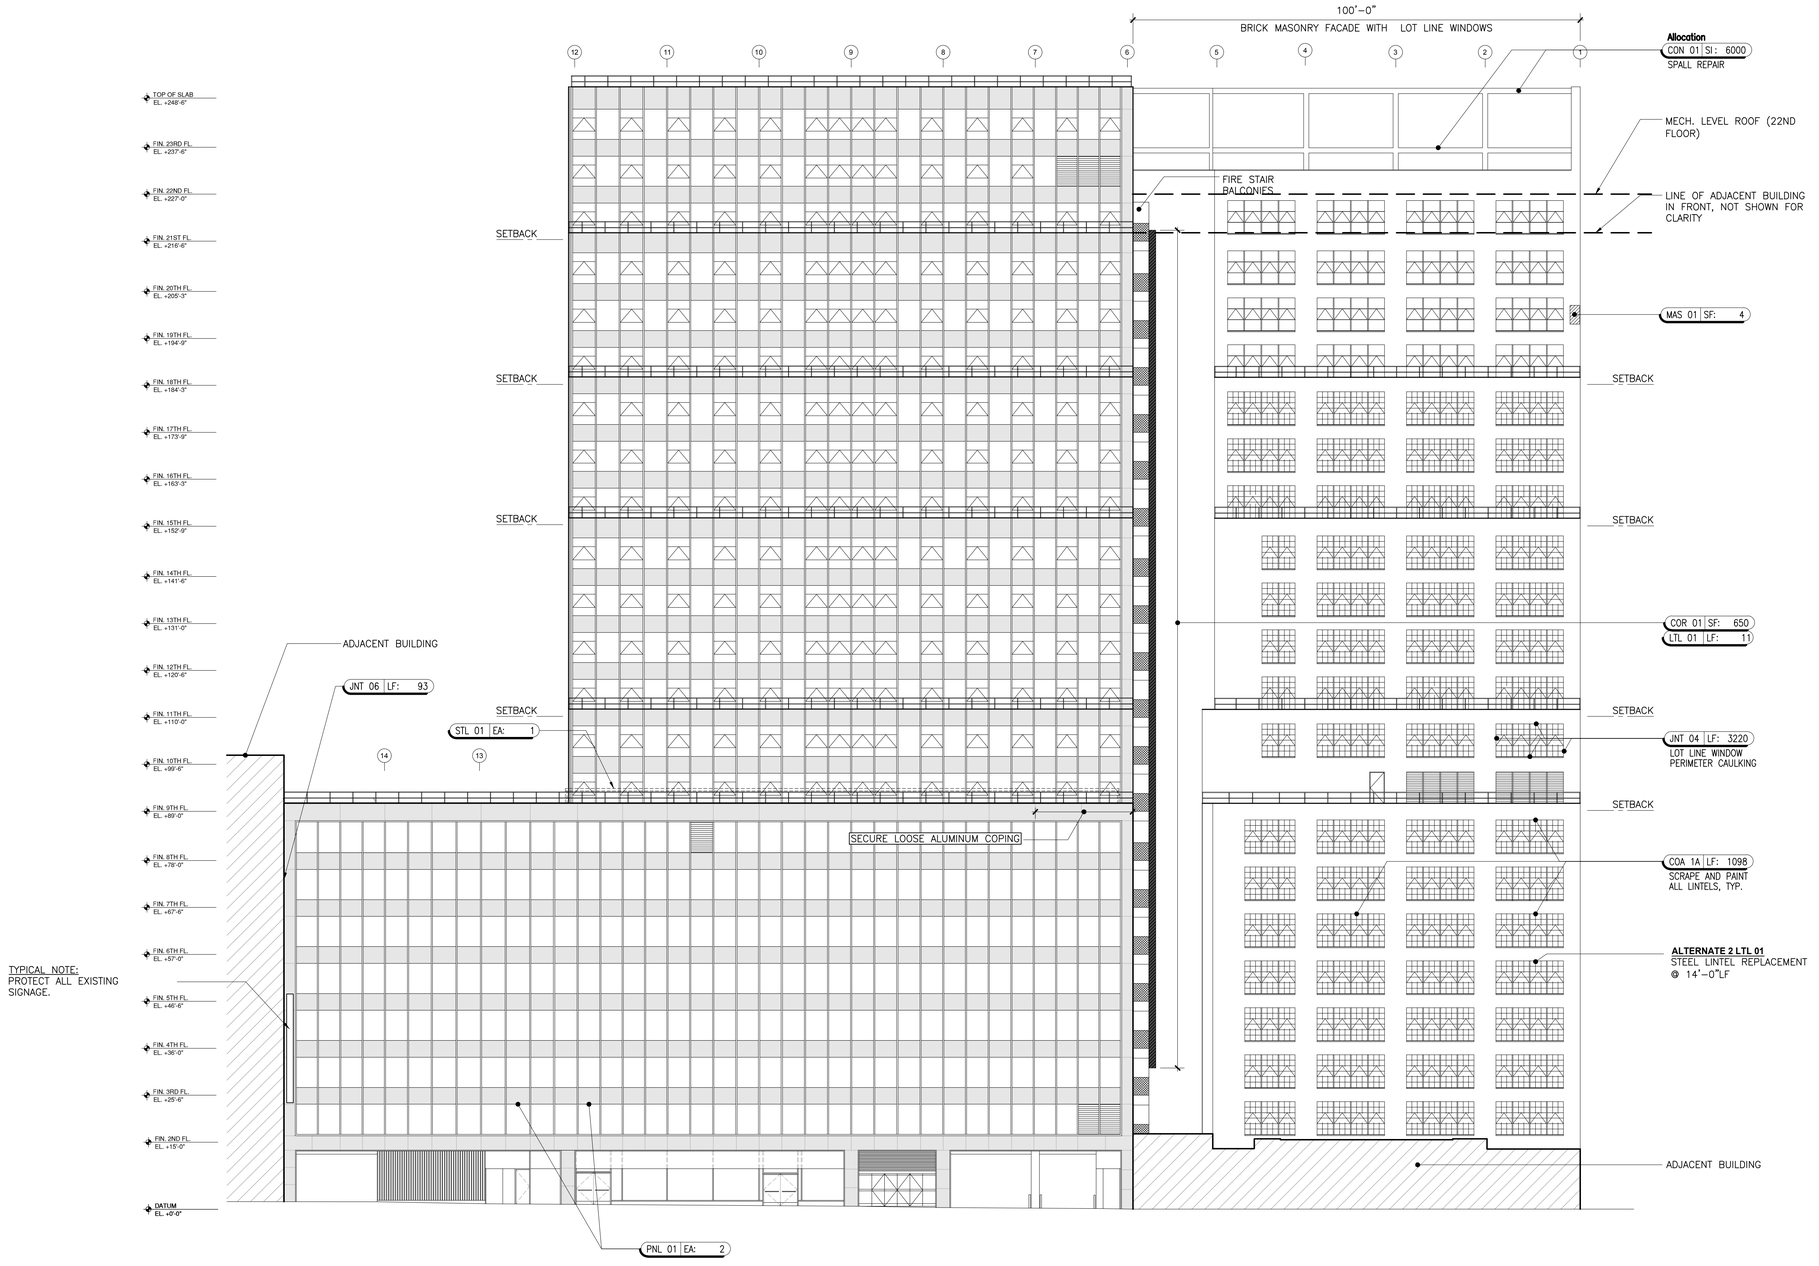

02 - NORTH ELEVATION

SCALE: 1/16" = 1'-0"

SUPER STRUCTURES + ENGINEERS ARCHITECTS
32 AVENUE OF THE AMERICAS
NEW YORK, NY 10013
TEL 212 505 1133
FAX 212 505 1726

DATE ISSUE/REVISION

FACADE RESTORATION

SUPER NO.

DRAWN BY CHECKED BY

SHEET TITLE

NORTH ELEVATION

SHEET NO.

A-04